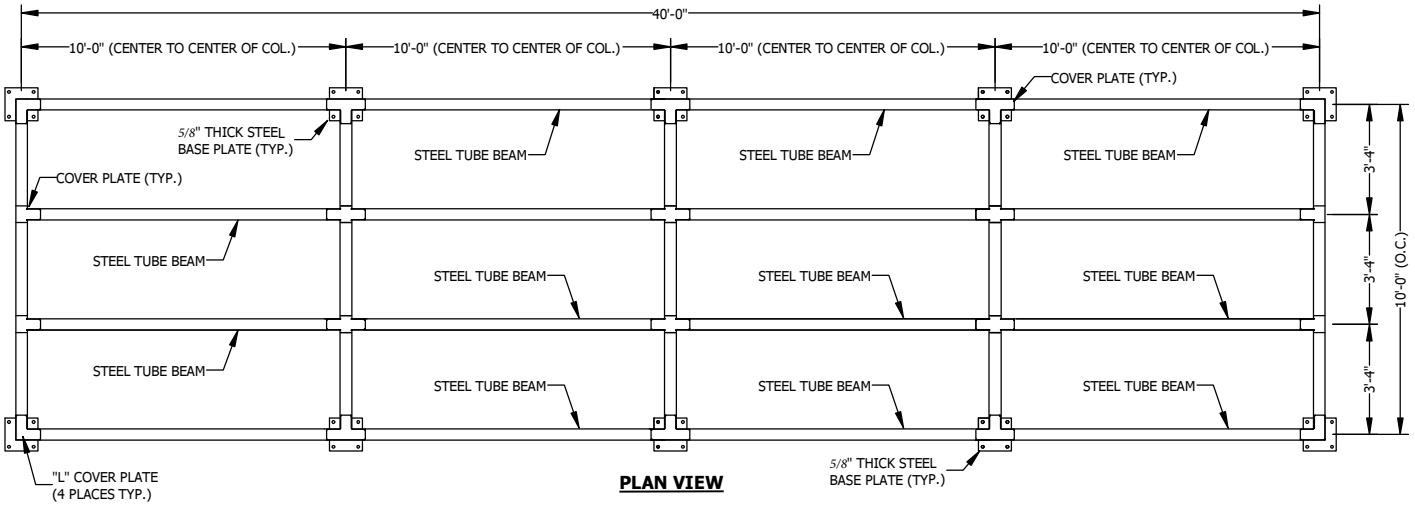

PLAN VIEW

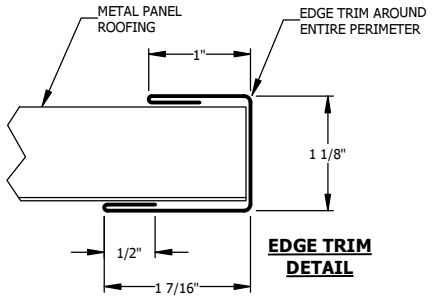

EDGE TRIM DETAIL

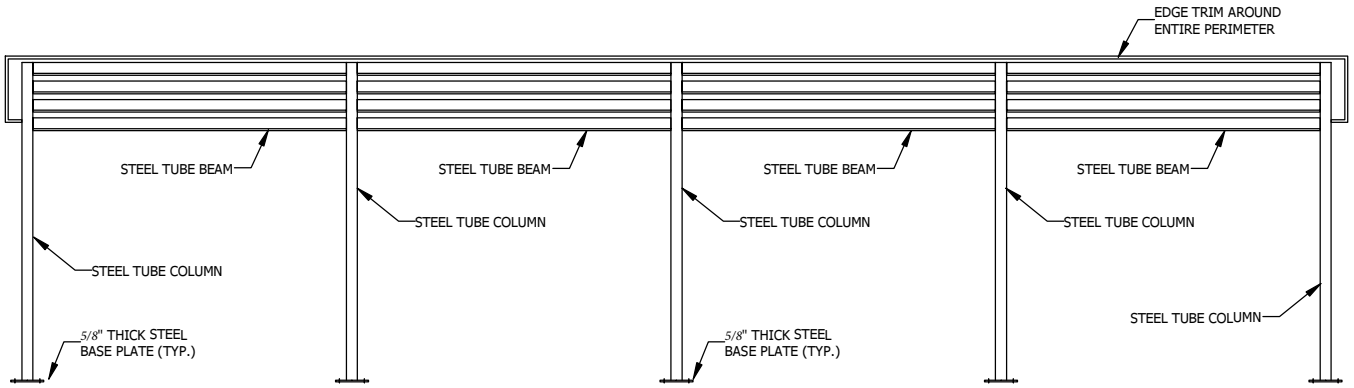

FRONT ELEVATION

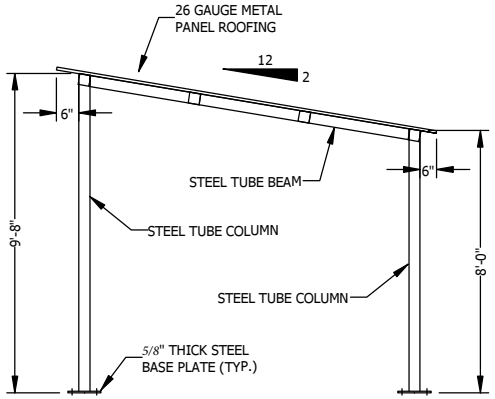

SIDE ELEVATION

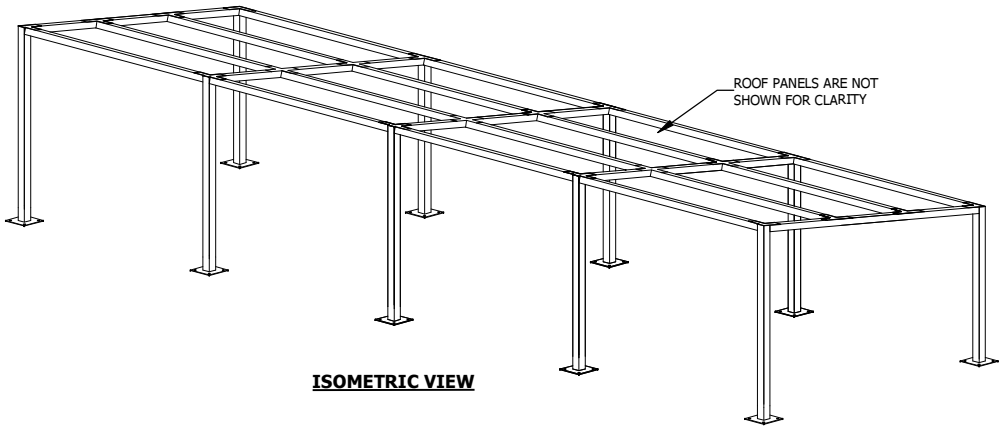

ISOMETRIC VIEW

Model #ST1040

BEACON ATHLETICS